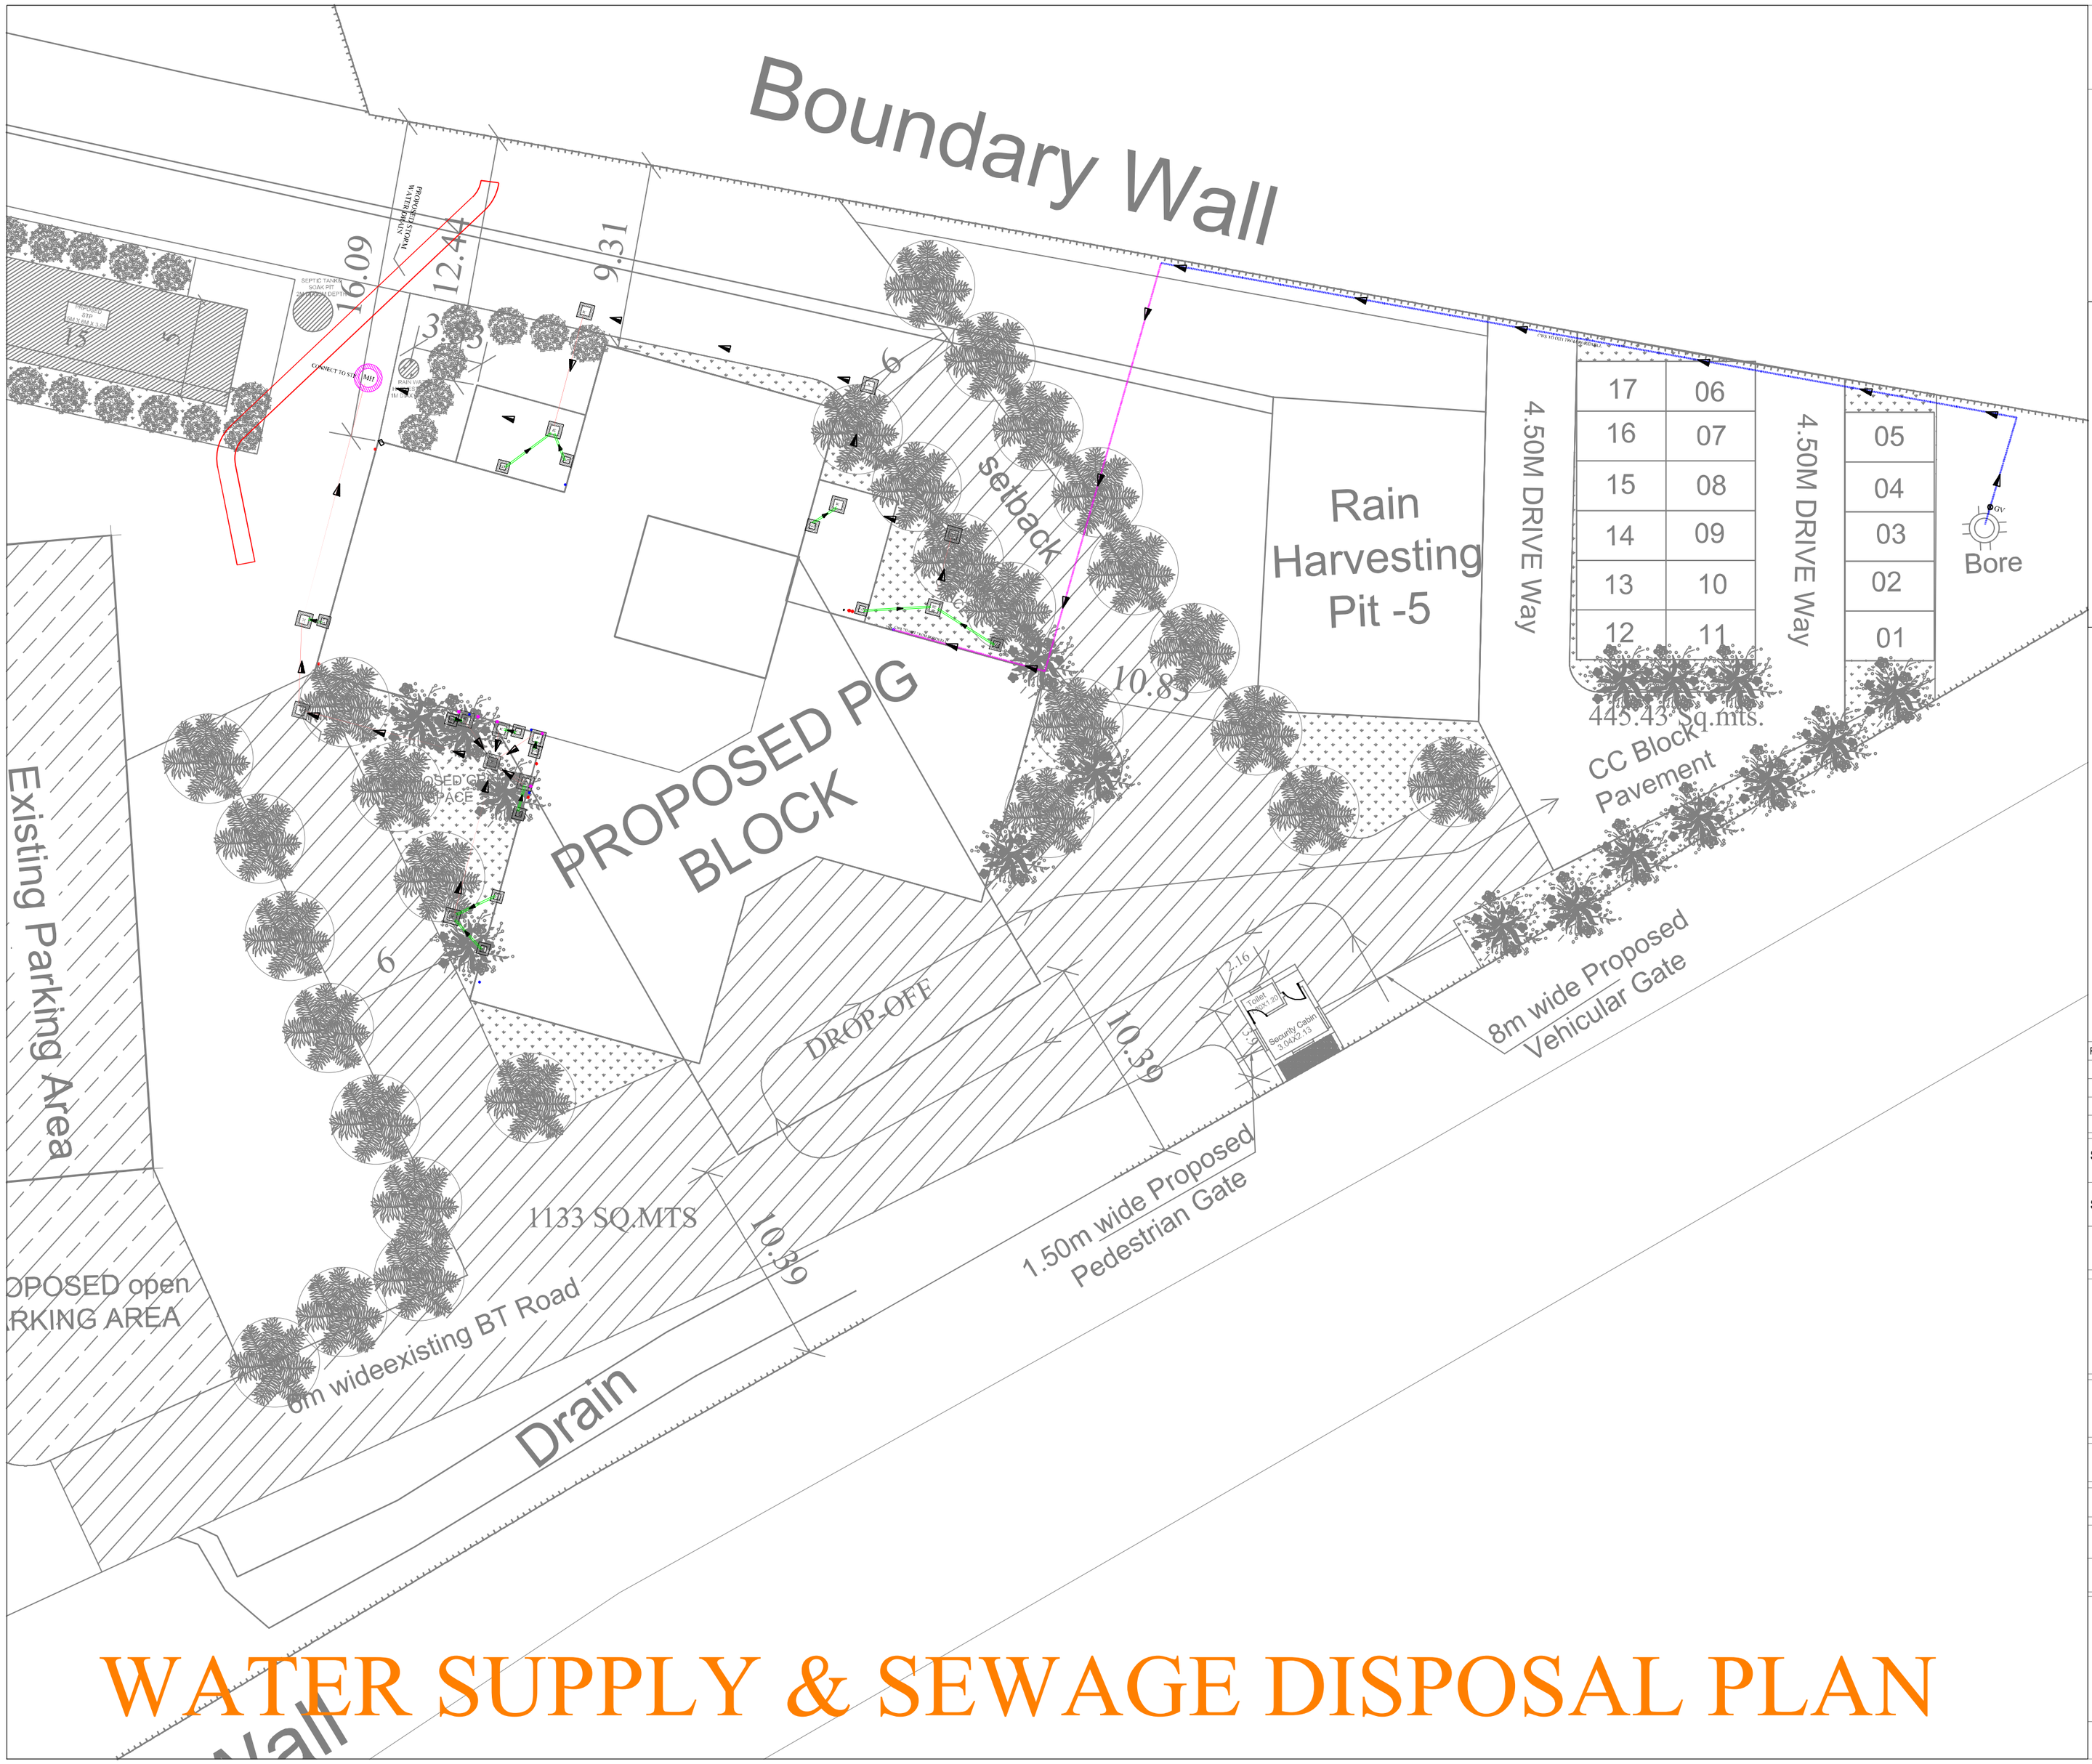


# WATER SUPPLY & SEWAGE DISPOSAL PLAN

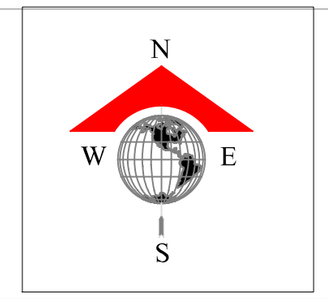


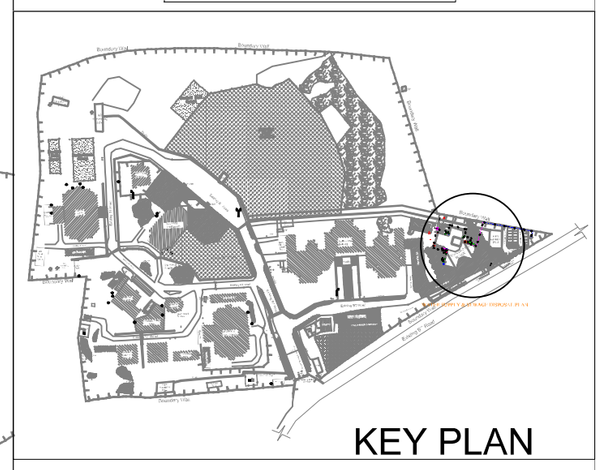

KEY PLAN

**LEGEND : WATER SUPPLY**

1) GV — GATE VALVE
2) — Ø25mm WATER SUPPLY PIPE
3) — Ø50mm WATER SUPPLY PIPE

**LEGEND : - SEWAGE DISPOSAL**

1. MANHOLE — MH
1. INSPECTION CHAMBER — IC
2. GULLY TRAP — GT
3. 150 Ø STONEWARE SEWAGE PIPE
4. 110 Ø SWR WASTE PIPE

| Rev. | DATE | BY | Description | DRWN | CHKD | APP'D |
|---|---|---|---|---|---|---|
| | | | | | | |
| | | | | | | |
| | | | | | | |

REVISIONS

SIGN OF ARCHITECT:

SIGN OF SR. ARCHITECT:

Client

ACDS LEARN TO EXCEL

**ARMY COLLEGE OF DENTAL SCIENCES**

Project: **CONSTRUCTION OF PG BLOCK FOR ARMY COLLEGE OF DENTAL SCIENCES SECUNDERABAD**

Title: **EXTERNAL WATER SUPPLY & SEWAGE DISPOSAL PLAN**

Dwg.No: ACDS.22.PHE.EXT.005 REV 00

Scale: 1:100

Date: 18/02/2025

- [ ] INFORMATION
- [ ] COMMENTS
- [ ] APPROVAL
- [x] TENDER
- [ ] EXECUTION

Consultants:

SATYAVANI — SETTING VALUES FOR EXCELLENCE

SatyaVani Projects and Consultants Pvt. Ltd.,
A-203, KUSHAL TOWERS, KHAIRATABAD, HYDERABAD-04
PH: 040-39804646, 23321623 FAX: 040- 23308184
Visit Us @ : www.svpcpl.com

FILE NAME: satyavani\Data\PMC\ACDS\ACDS-D\D\F DOC-4\ST DRAFT\4DOC-SC\E A-4\DGS\ 5\bk final drawings_ updated 03.03.2025\5.DRAWINGS\PLUMBING 12.03.2025\AUTOCAD DRAWINGS